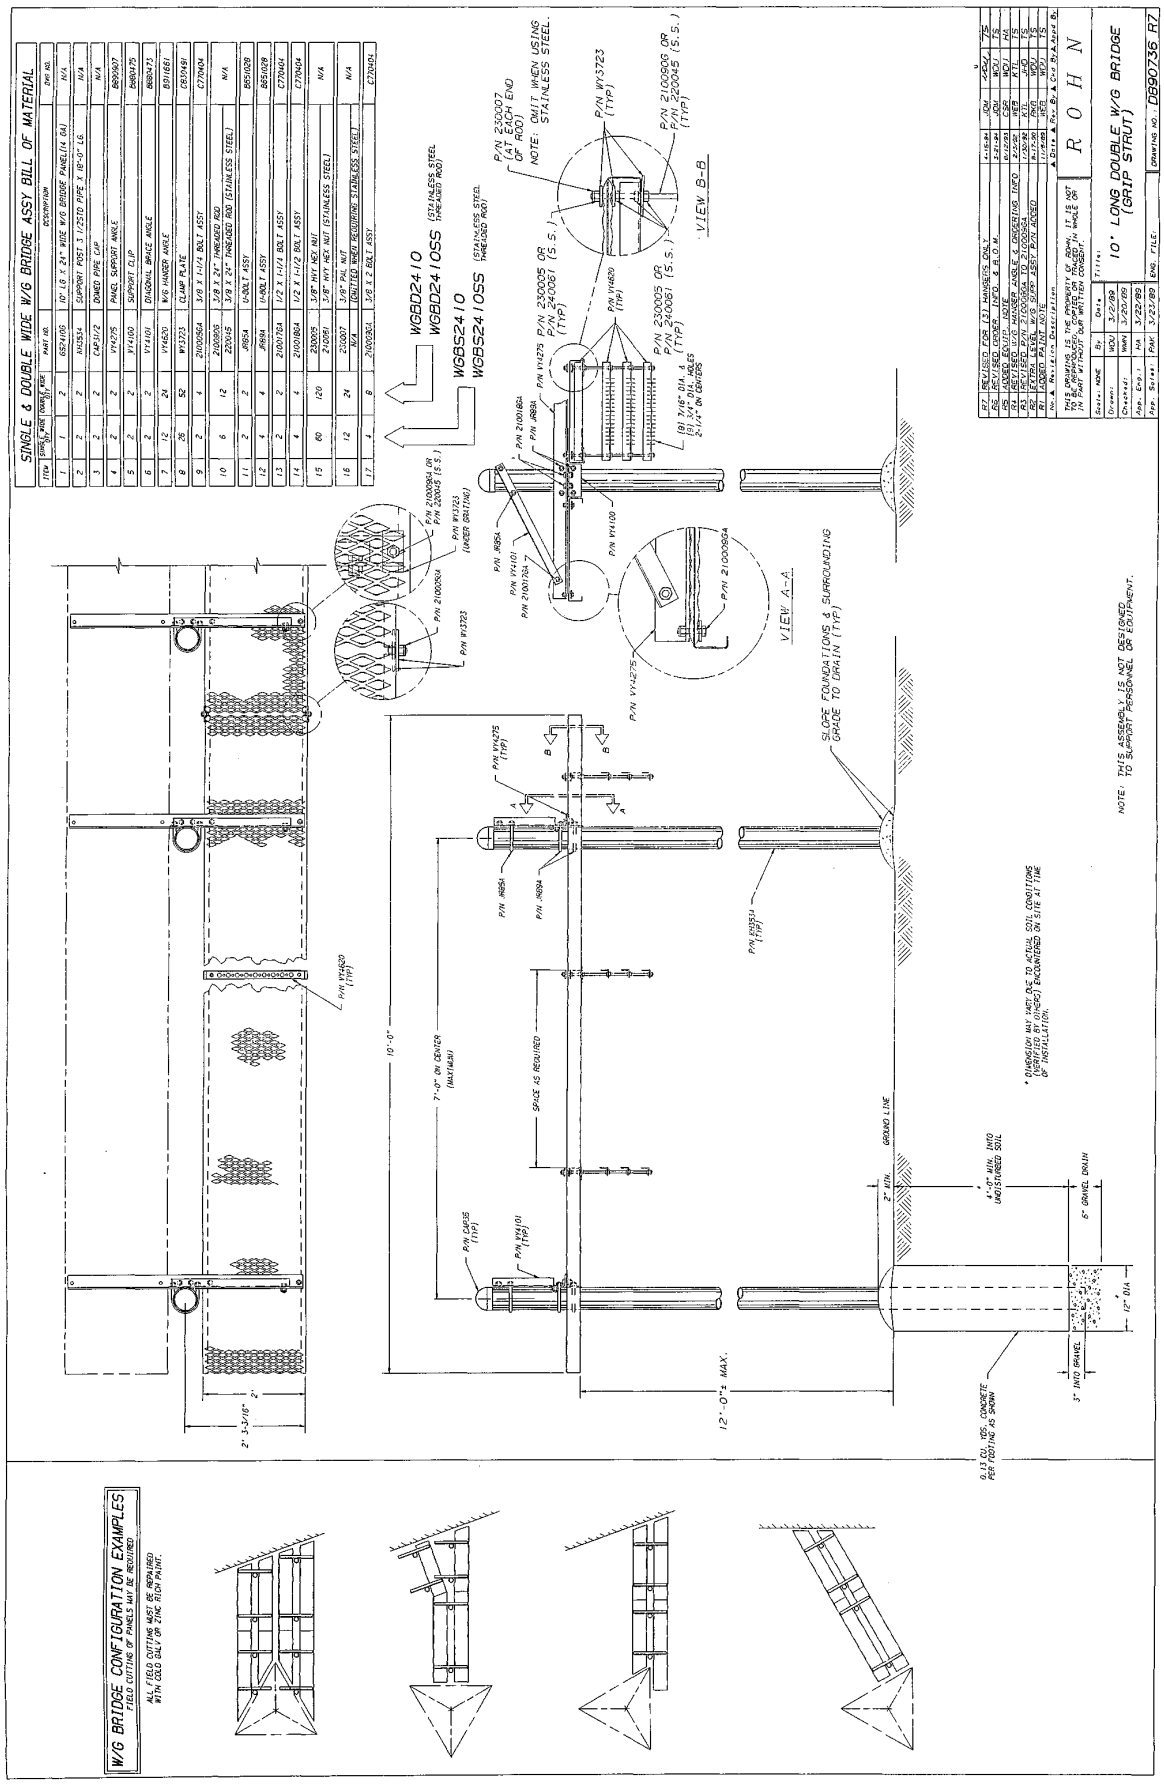
SINGLE & DOUBLE WIDE W/G BRIDGE ASSY BILL OF MATERIAL
W/G BRIDGE CONFIGURATION EXAMPLES
FIELD CUTTING OF PANELS MAY BE REQUIRED
10' LONG DOUBLE W/G BRIDGE (GRIP STRUT)
DRAWING NO. D890736 R7
NOTE: THIS ASSEMBLY IS NOT DESIGNED TO SUPPORT PERSONNEL OR EQUIPMENT.
SLOPE FOUNDATIONS & SURROUNDING GRADE TO DRAIN (TYP.)
VIEW A-A
VIEW B-B
GRADE LINE
12'-0"± MAX.
10'-0"
7'-0" ON CENTER (MAXIMUM)
SPACE AS REQUIRED
0.13 CU. YDS. CONCRETE PER FOOTING AS SHOWN
12" DIA.
6" GRAVEL DRAIN
3" MIN. INTO GRAVEL
2" MIN.
4'-0" MIN. INTO UNDISTURBED SOIL
* EMBEDDED MAY VARY DUE TO ACTUAL SOIL CONDITIONS VERIFIED BY ENGINEER ENCOUNTERED ON SITE AT TIME OF INSTALLATION.
NOTE: OMIT WHEN USING STAINLESS STEEL.
P/N 230007 (FIELD END OF ROD)
P/N W13723 (TYP.)
P/N 2100962 OR P/N 220045 (S.S.) (TYP.)
P/N 230005 OR P/N 240061 (S.S.) (TYP.)
P/N 230005 OR P/N 240061 (S.S.) (TYP.)
(8) 7/16" DIA. HOLES 2-1/4" ON CENTERS
P/N VY4275
P/N JR854
P/N 21001804
P/N VY4101
P/N 21001764
P/N VY4100
P/N 21000564
P/N VY4620 (TYP.)
P/N CAP-1172 (TYP.)
P/N VY4375 (TYP.)
P/N VY4101 (TYP.)
P/N JR854
P/N JR894
P/N VY4554 (TYP.)
W6B0241O (STAINLESS STEEL THREADED ROD)
W6B0241OSS (STAINLESS STEEL THREADED ROD)
W6BS241O (STAINLESS STEEL THREADED ROD)
W6BS241OSS (STAINLESS STEEL THREADED ROD)
2'-3-3/16"
2"
ROHN
REVISED FOR (3) HANGERS ONLY
REVISED DECKING INFO. & B.O.M.
ADDED EQUIP. NOTE
REVISED P/N 21001804 TO 21000564
EXTRA LEVEL W/G ASSY ADDED
REVISED W/G ASSY P/N
Revisions
THIS DRAWING IS THE PROPERTY OF ROHN, IT IS NOT TO BE REPRODUCED OR COPIED IN WHOLE OR IN PART WITHOUT WRITTEN CONSENT.
Scale: NONE
Drawn: MDJ
Checked: MMH
App'd: Eng.
App'd: Sales
Date: 3/2/98
Part: 3/27/98
File:
End. File: